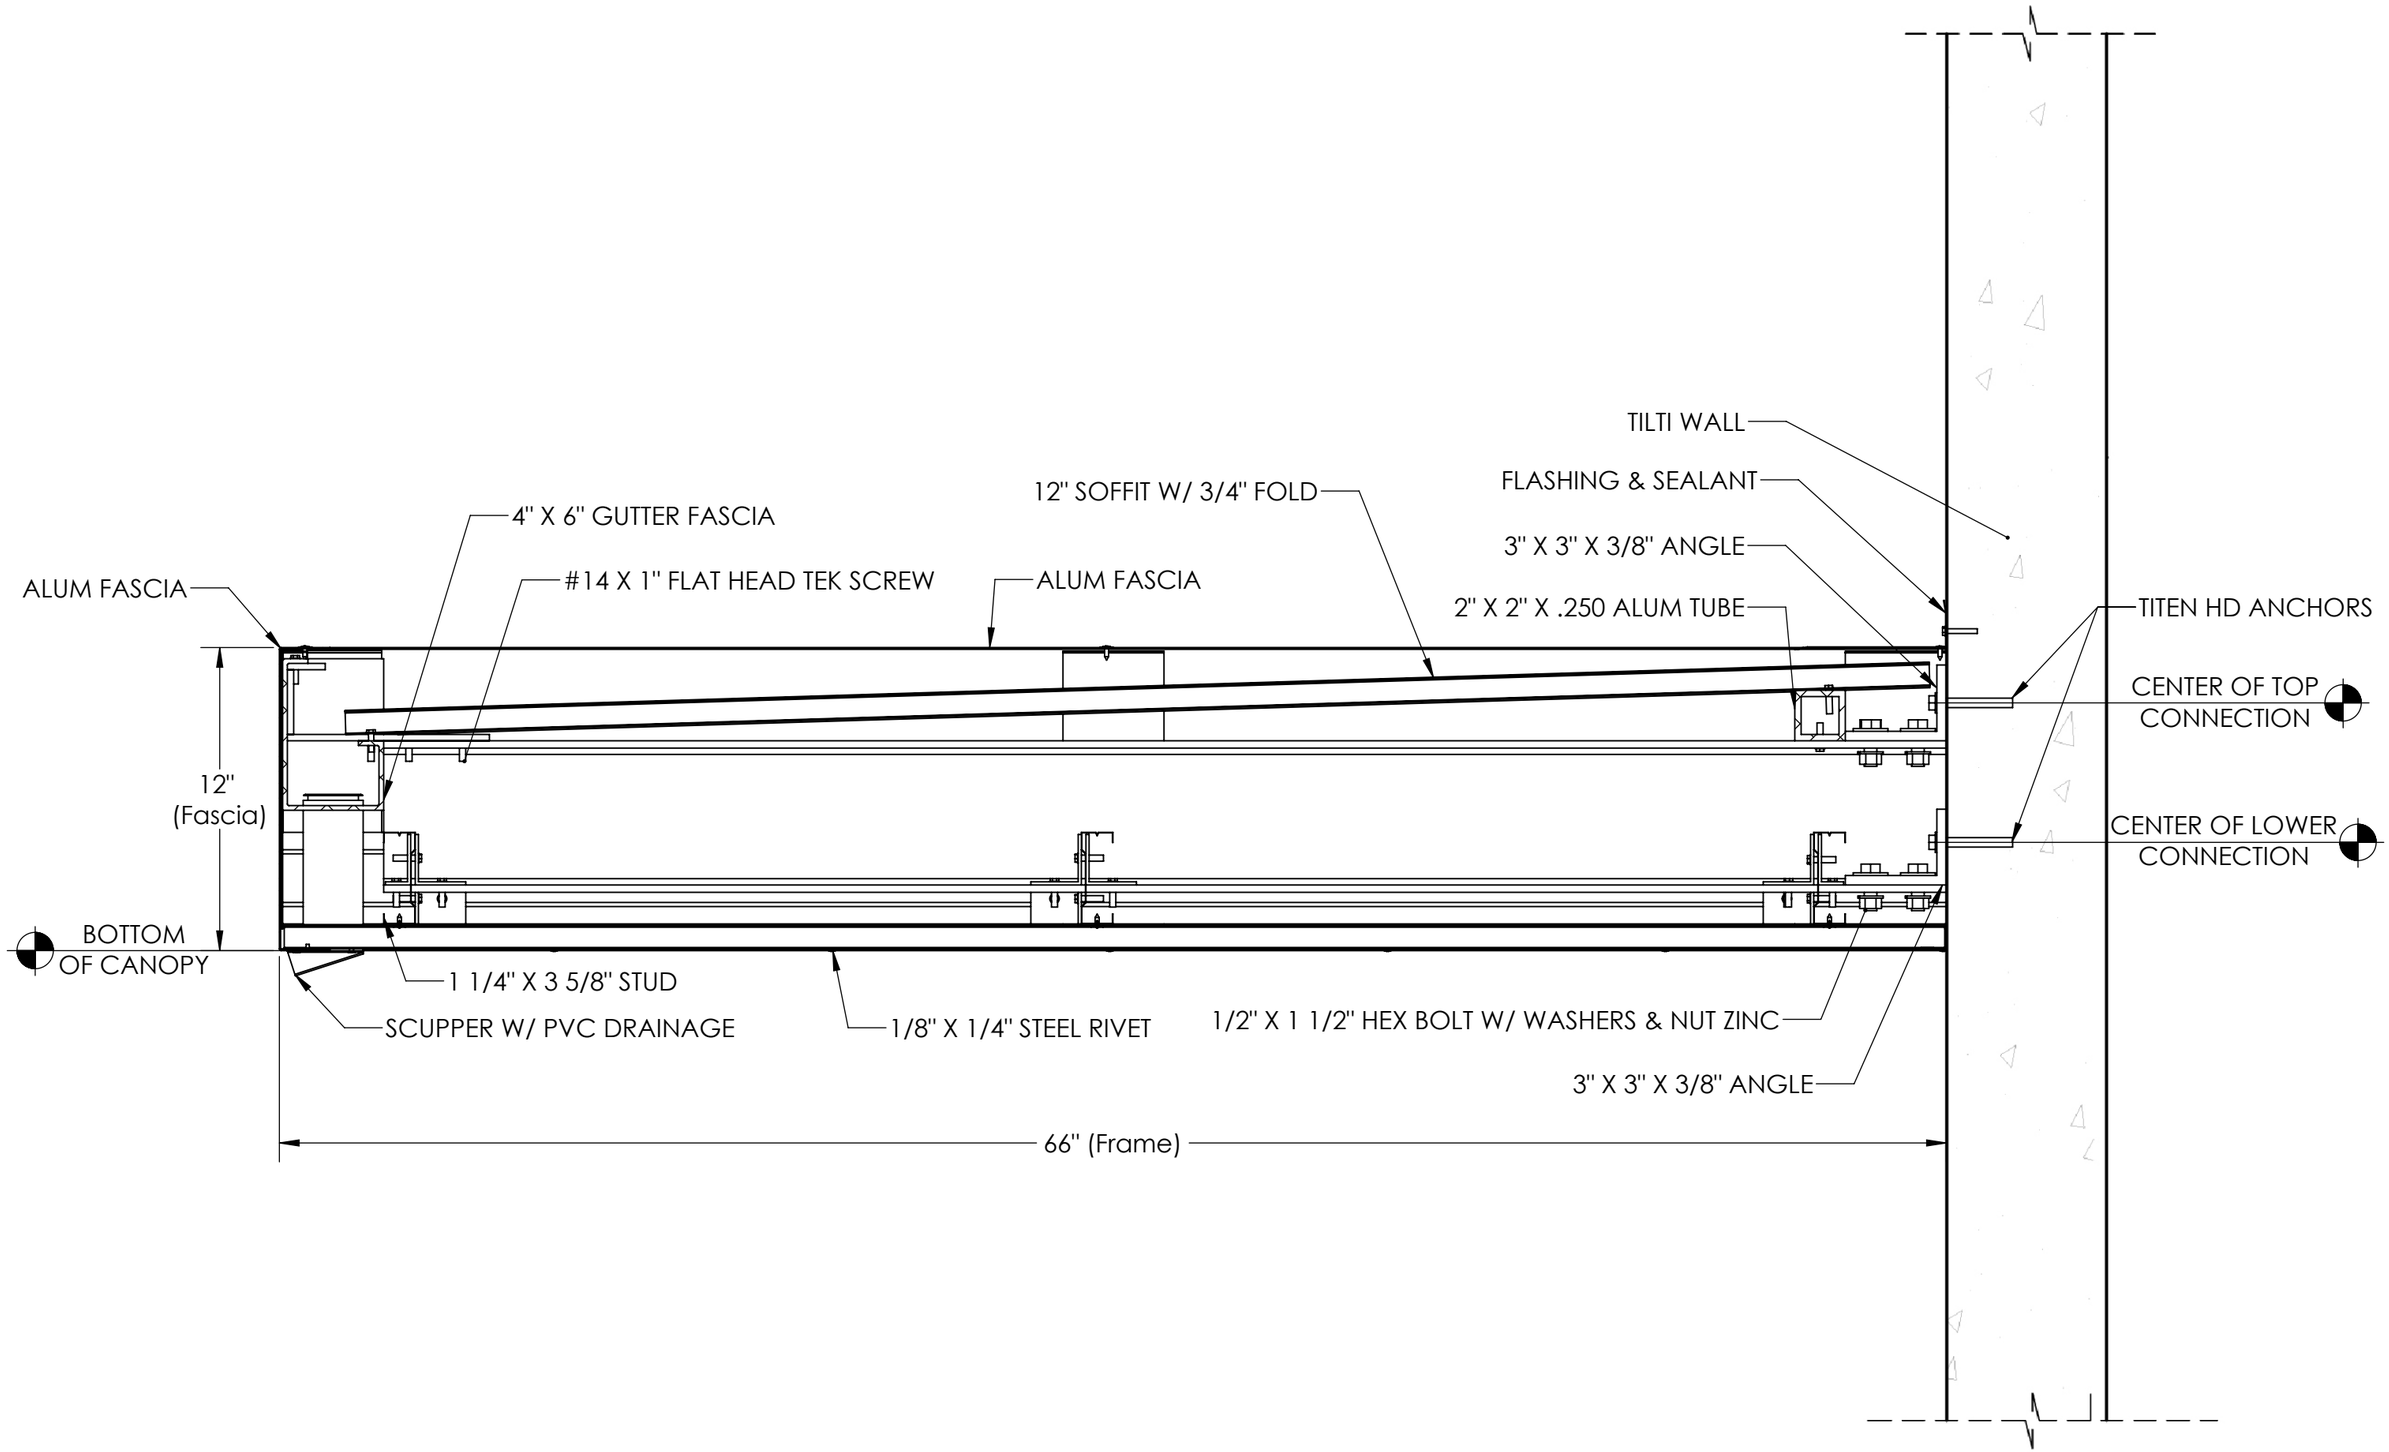
TILTI WALL
FLASHING & SEALANT
12" SOFFIT W/ 3/4" FOLD
4" X 6" GUTTER FASCIA
3" X 3" X 3/8" ANGLE
#14 X 1" FLAT HEAD TEK SCREW
ALUM FASCIA
ALUM FASCIA
2" X 2" X .250 ALUM TUBE
TITEN HD ANCHORS
CENTER OF TOP CONNECTION
12" (Fascia)
CENTER OF LOWER CONNECTION
BOTTOM OF CANOPY
1 1/4" X 3 5/8" STUD
SCUPPER W/ PVC DRAINAGE
1/8" X 1/4" STEEL RIVET
1/2" X 1 1/2" HEX BOLT W/ WASHERS & NUT ZINC
3" X 3" X 3/8" ANGLE
66" (Frame)